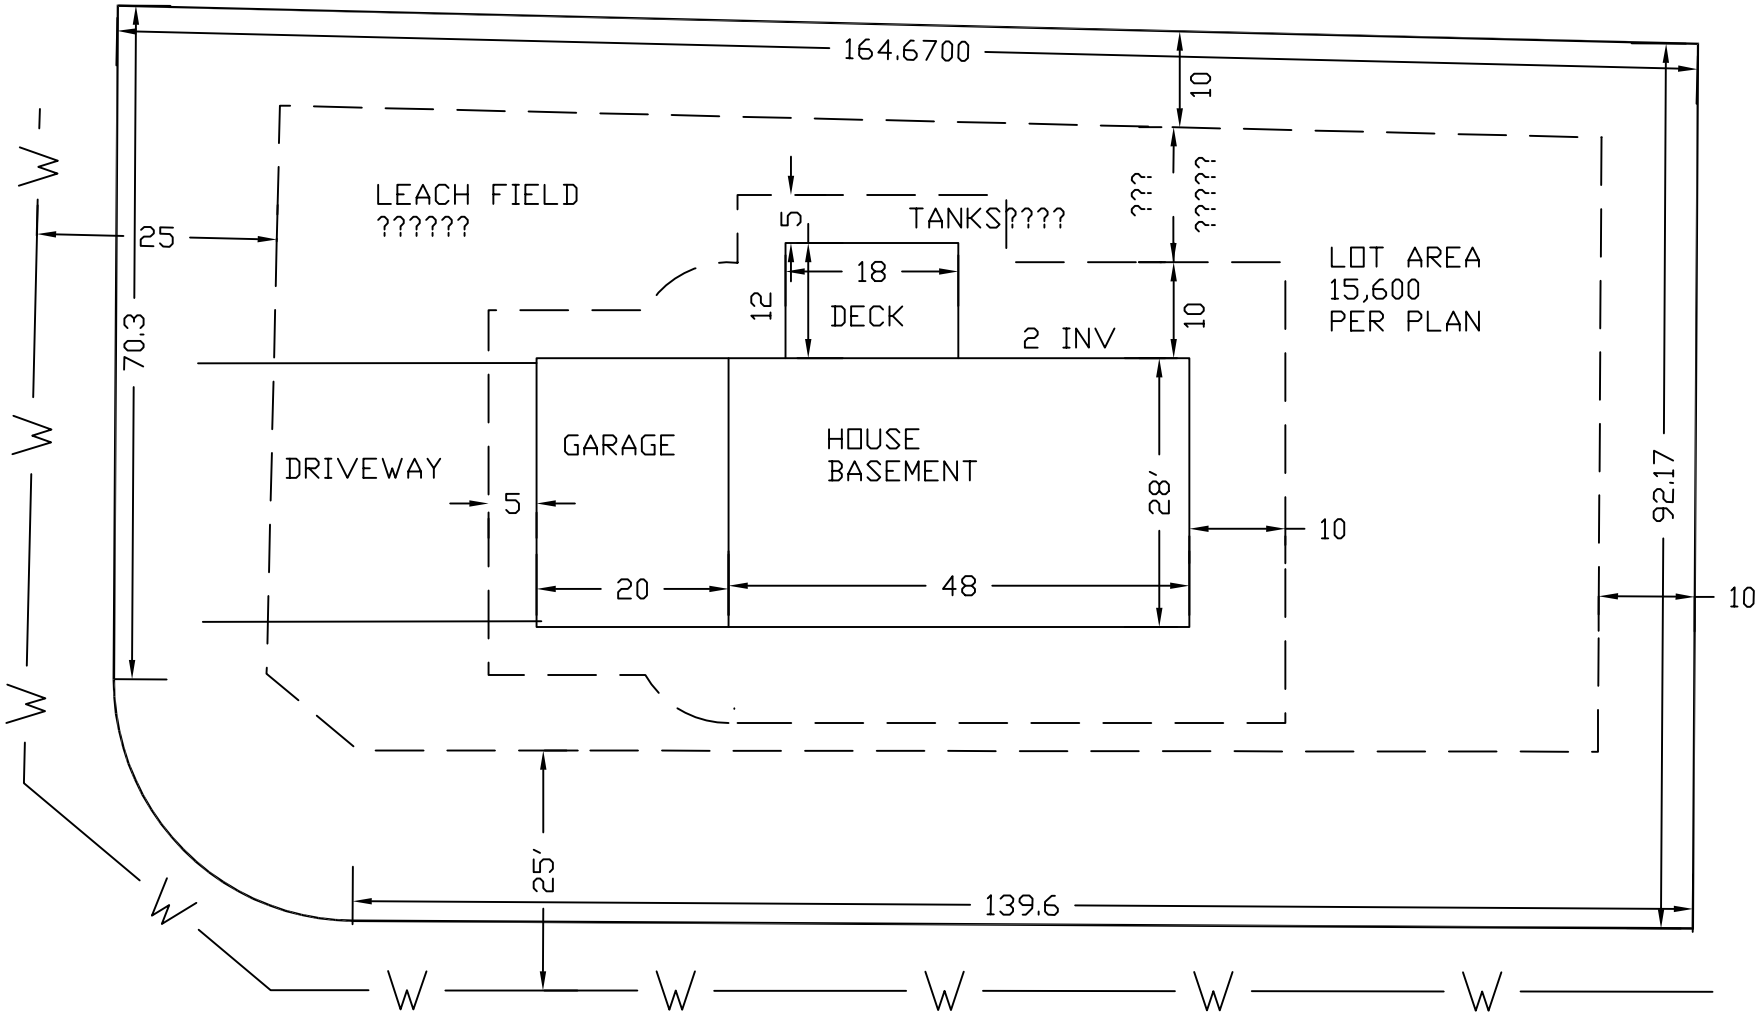
164.6700
10
LEACH FIELD
??????
25
70.3
5
TANKS????
???
?????
18
12
DECK
10
2 INV
LOT AREA
15,600
PER PLAN
DRIVEWAY
GARAGE
HOUSE
BASEMENT
5
28'
10
92.17
10
20
48
25'
139.6
W
W
W
W
W
W
W
W

02297

SUBDIVISION PLAN OF
MOUNTAIN VIEW TERRACE
RYE, NEW HAMPSHIRE

Owned by: Sherman P. Moody, Mountain View Terrace, Rye, N.H.
Surveyed by: Charles H. Morse & Son, 180 Salem St., Haverhill Mass.
Scale 1"-40' August 18, 1954

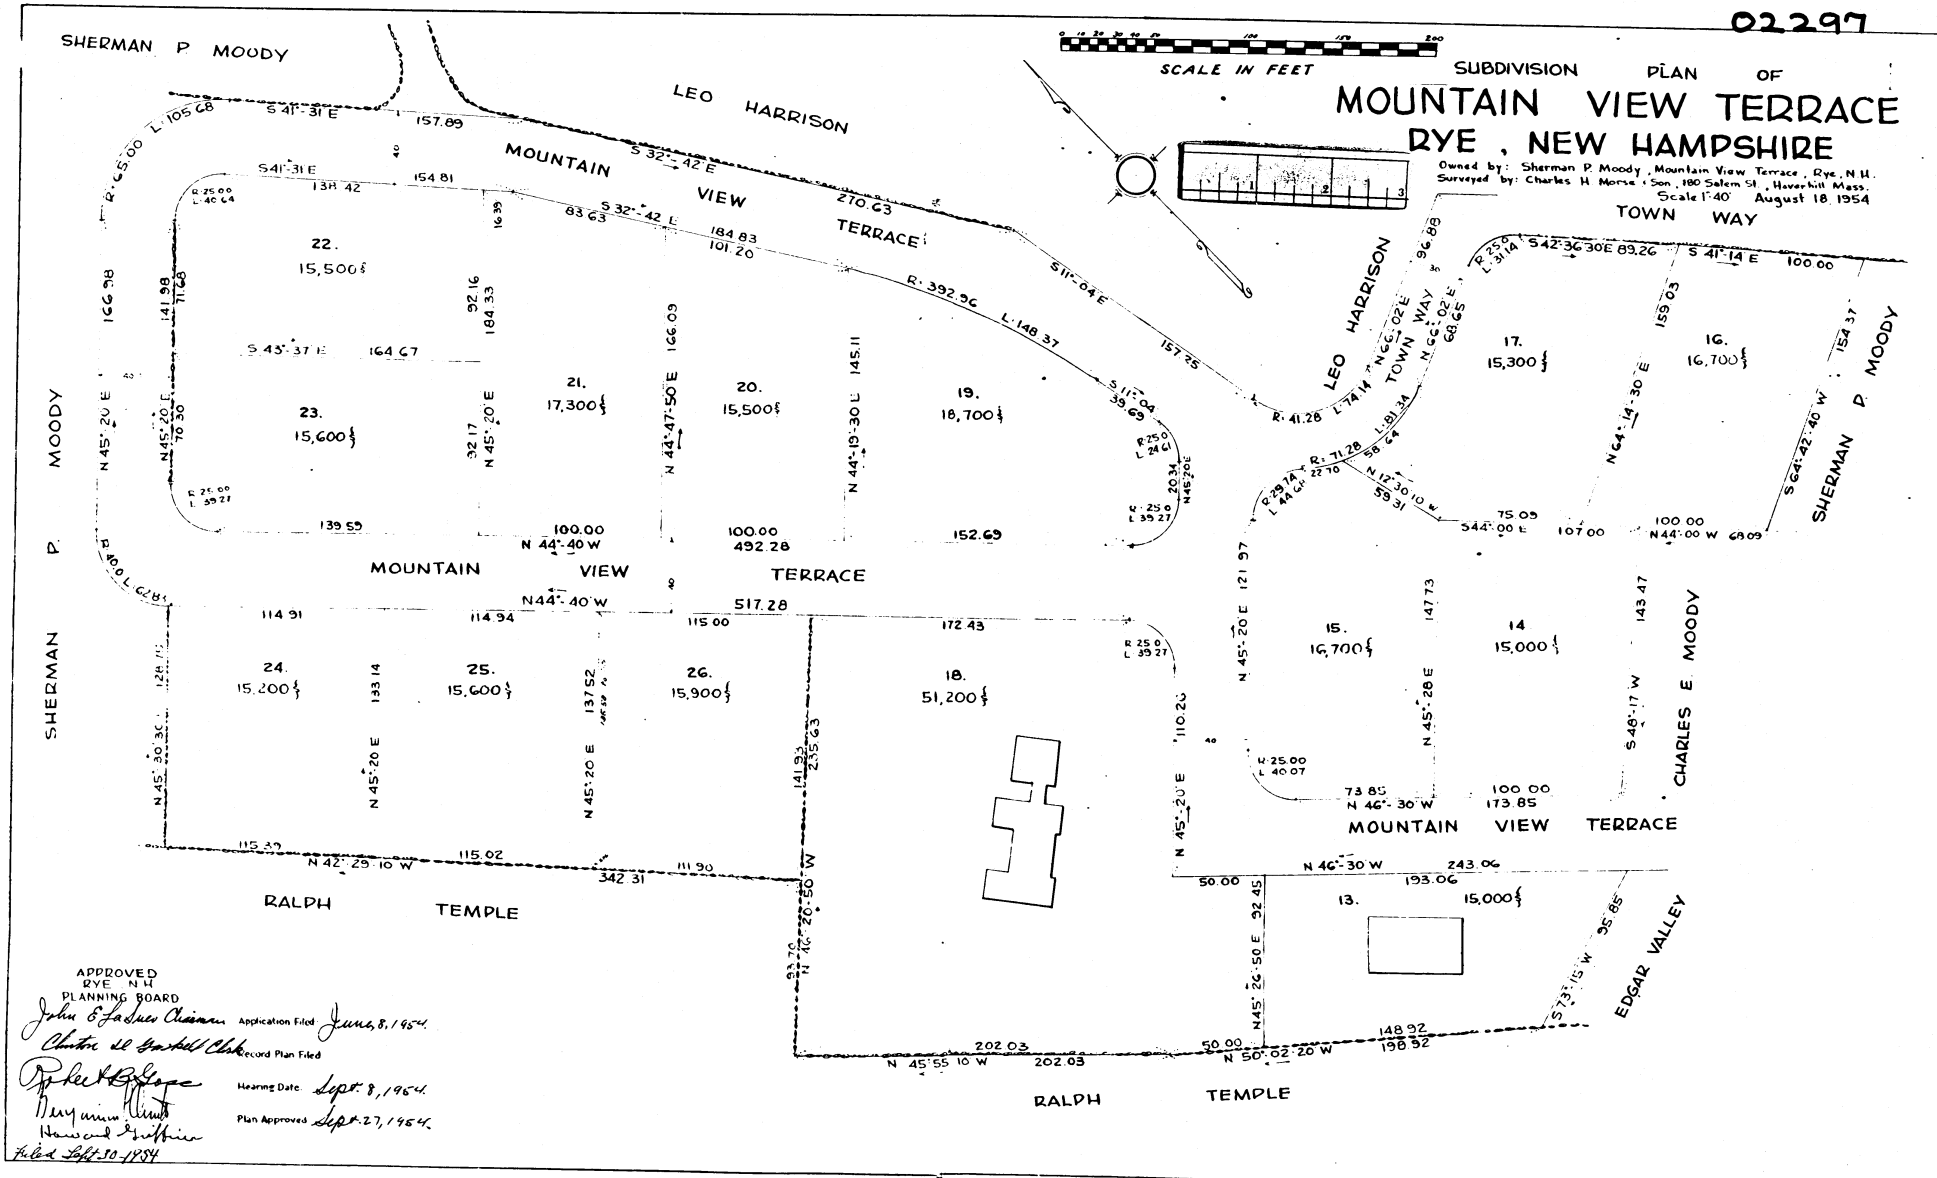

APPROVED
RYE, N.H.
PLANNING BOARD
John C. LaDue Chairman
Chester W. Gaskell Clerk
Robert B. Gage
Benjamin Hunt
Howard Griffin

Application Filed June 8, 1954
Record Plan Filed
Hearing Date Sept. 8, 1954
Plan Approved Sept. 27, 1954
Filed Sept. 30, 1954

Printed from Internet by Acct #: s58 on 3/30/2009